

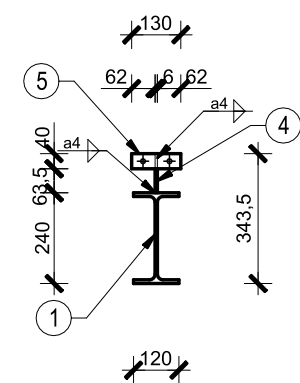
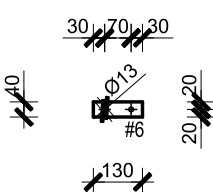
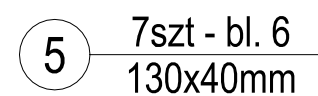
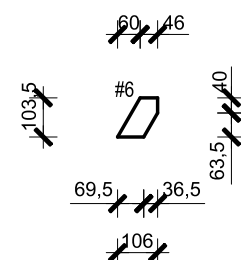
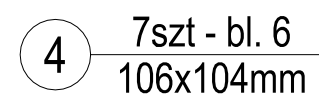
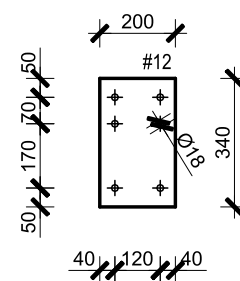
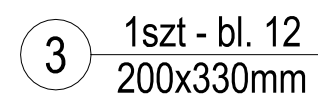
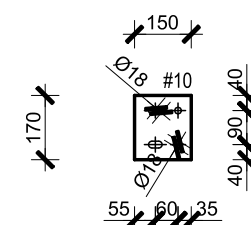
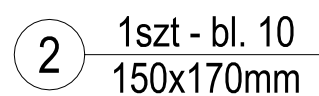
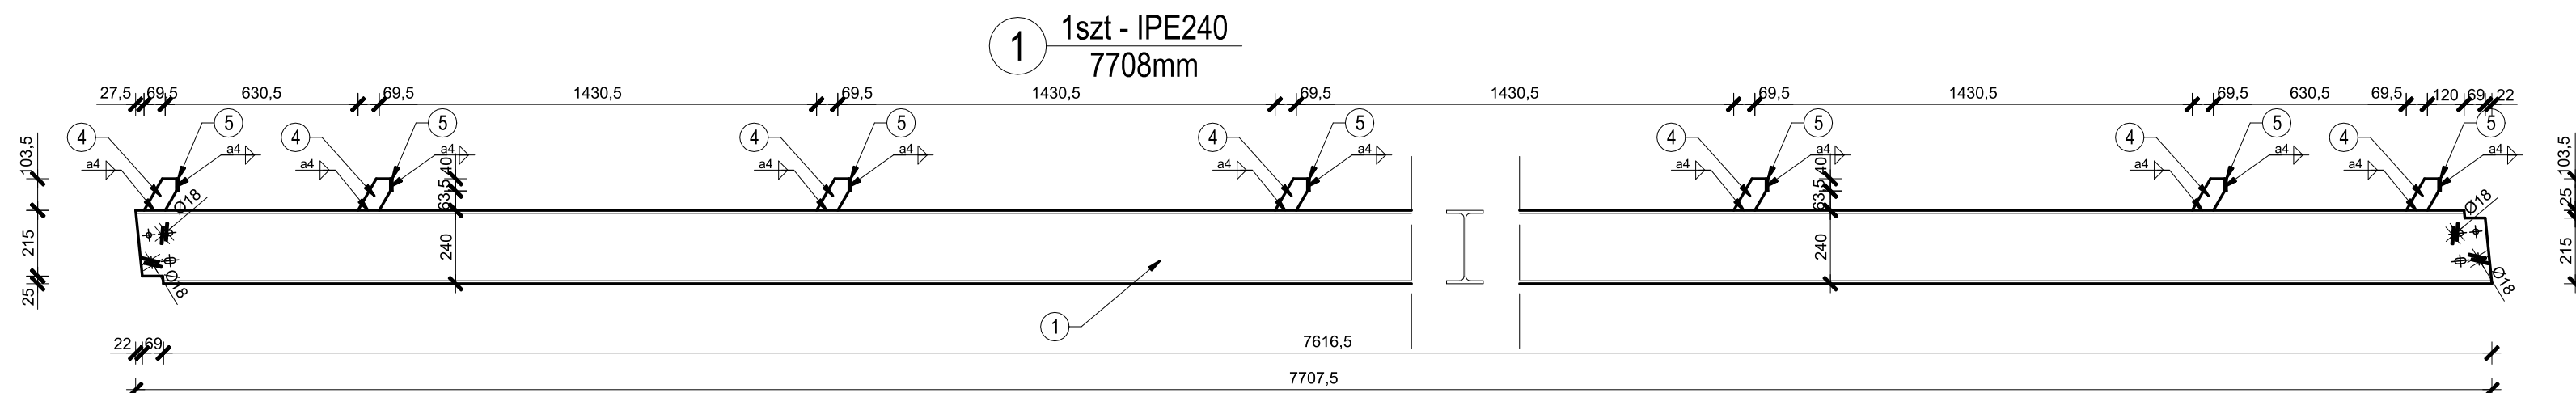
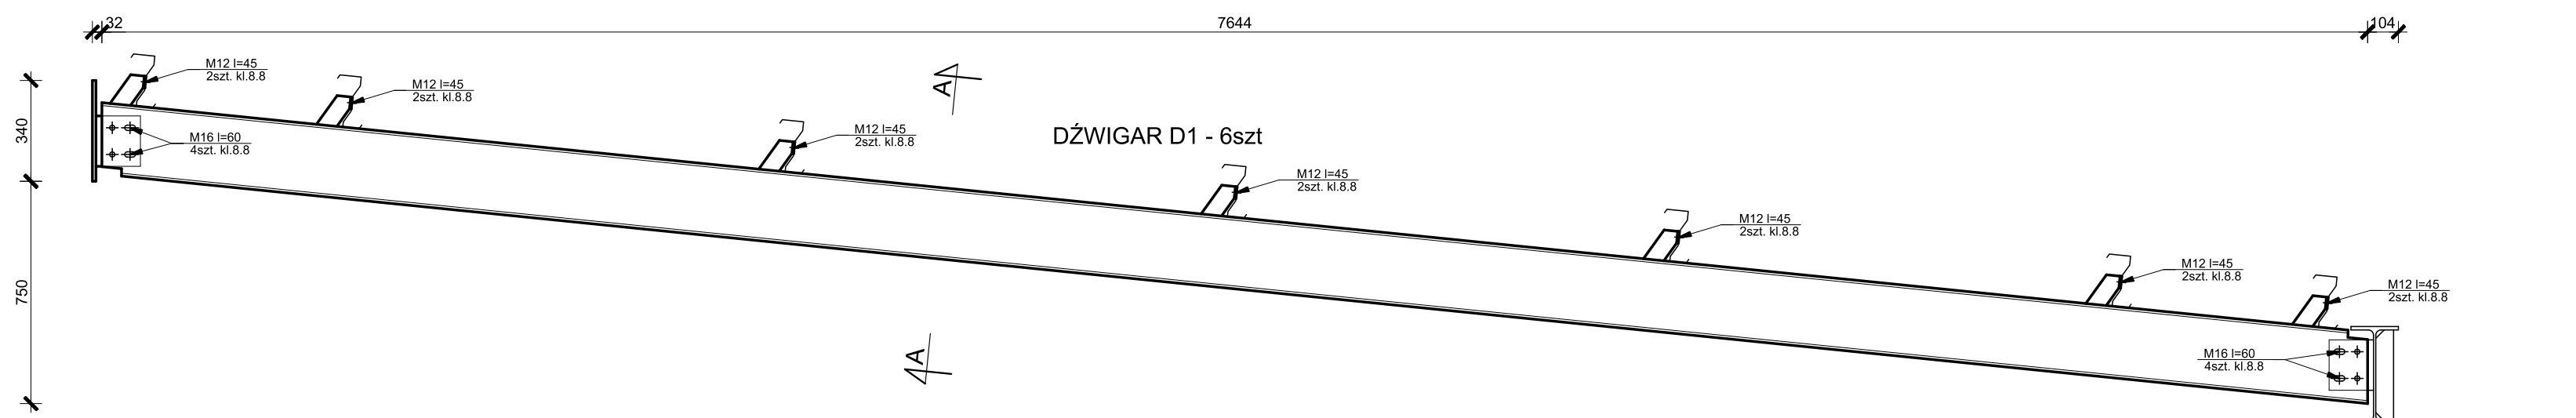


DŹWIGAR D1

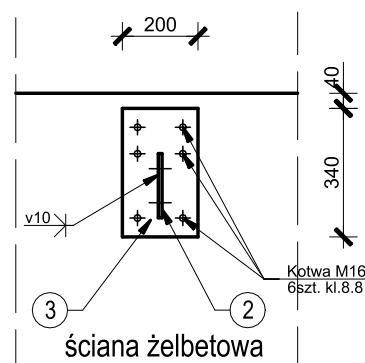

Przekrój A-A

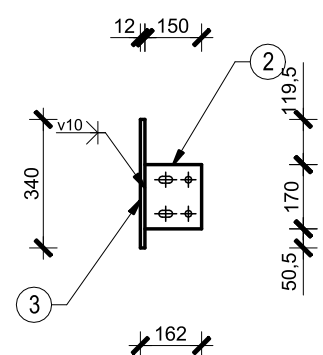

		WYKAZ MATERIAŁÓW							
		KONSTRUKCJA STALOWA							
POZ.	SZT.	KSZTAŁTOWNIK	GRUB.	SZER.	DŁUG.	MASA	MASA (kg)		UWAGI
		wymiary	(mm)	(mm)	(mm)	jednost.	1 sztuki	całkowita	NR. RYS.
1	-	1	IPE240			7708	30,7	236,64	236,64
2	-	1	blacha	10	150	170	-	2,00	2,00
3	-	1	blacha	10	200	340	-	5,34	5,34
4	-	7	blacha	6	106	104	-	0,52	3,63
5	-	7	blacha	6	130	40	-	0,24	1,71
								Σ	249,32
								spoiny2%	4,99
								Dla 6szt	1525,87

BIURO OBSŁUGI BUDOWNICTWA TADEUSZ SZYMBORSKI  tel. 0-58 775 44 84 ul. Wojska Polskiego 2b 83-200 Starogard Gd.	INWESTOR Zakład Utilizacji Odpadów Komunalnych "Stary Las" Sp. z o.o. 83-200 Starogard Gd., Stary Las 9		NR RYSUNKU K.2.4 SKALA 1:20 proj. wykonawczy DATA 11-2017
	TEMAT Projekt boksów dla celów sortowni na terenie ZUOK na dz. z obr. Stary Las w gm. Starogard Gdański		
	NAZWA RYS. DŹWIGAR D1		
	PROJEKTANT	mgr inż. Tadeusz Szymborski Upr. Proj. Nr 3684/Gd/88 w spec. konstrukcyjno-budowlanej	
ASYSTENT inż. Marcin Radomski			