


Od SD17 - SD39




Poziom podłamańczy 100,00 [mm]									
Rzędne istniejącej jezdnii [mm]	108,84								
Rzędne dla proj. nurociągu [mm]	106,59								
Głębokość projektowanego ułożenia [m]	2,25								
Średnica / materiał / spadek	1,22								
	1,16								
	1,16								
	1,31								
	1,86								
	1,75								
	1,42								
	1,72								
	0,78								
odległości [m]	48,84m	16,90m	59,80m	20,10m	29,50m	27,90m	18,20m	21,60m	
hektometry / odległości narastająco	0,00	48,84	65,74	25,64	45,74	75,24	3,14	21,34	42,94

Od SD40 - SD35

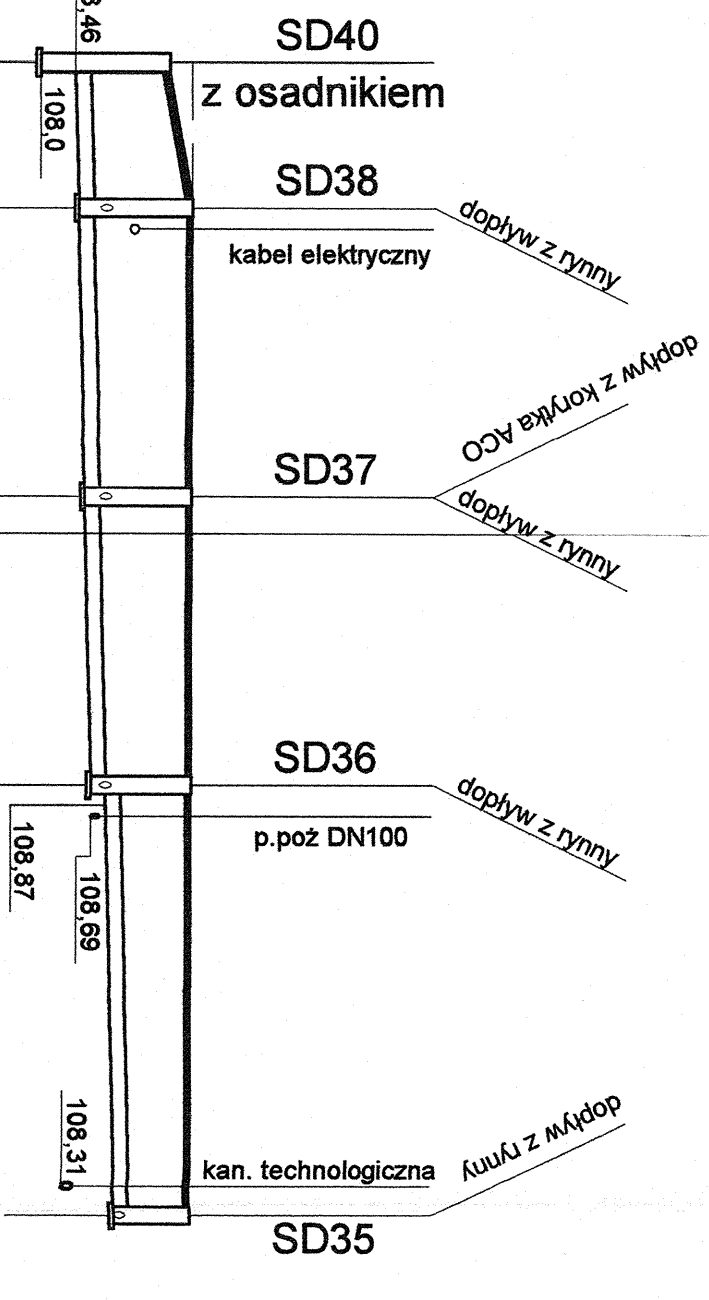


0,00			1,72	108,0	109,72				
9,6m									
9,60			1,50	108,5	110,0				
19,00m									
28,60			1,41	108,59	110,0				
19,00m									
47,60			1,32	108,68 108,87	110,0				
28,42m									
76,02			1,00	109,0	110,0				

Od SD42-SD48

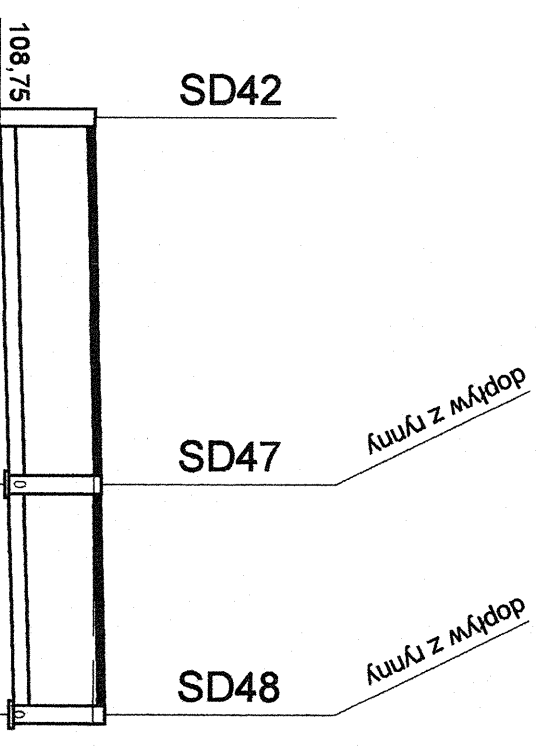
[illegible]

Od zbiornika 25 - zbiornika 19

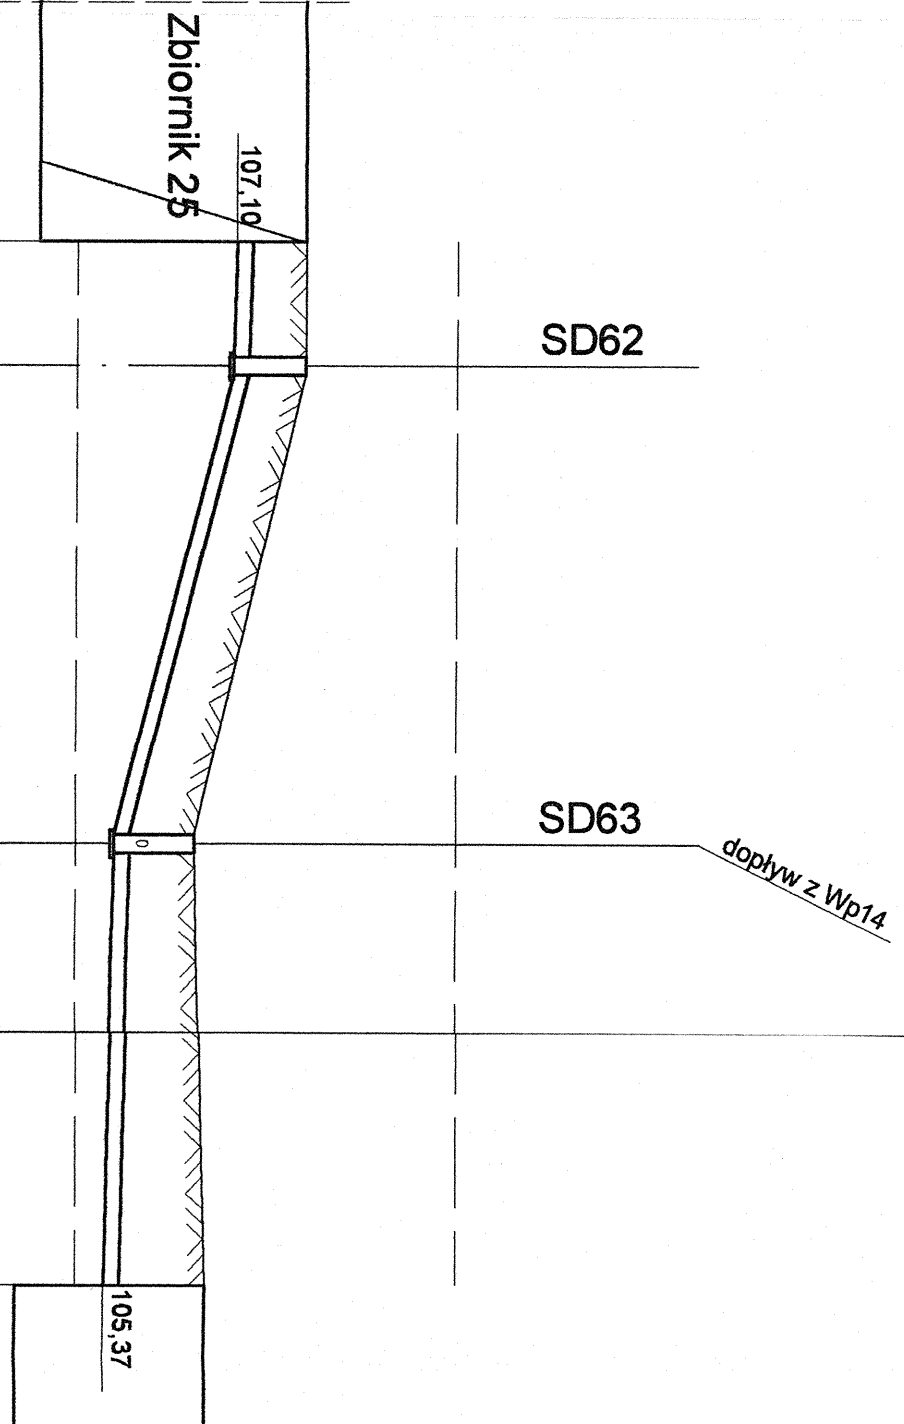

0,00		1,88	107,84	108,0
	$i=0,45\%$			
8,2m		0,94	107,06	108,0
	$i=4,8\%$			
31,40m				
	Ø200 PVC			
39,60		1,05	105,5	106,55
	$i=0,45\%$			
29,10m				
	Ø200 PVC			
68,70		1,50	104,60	106,10

Pod SD37 do korvika Aco Drain

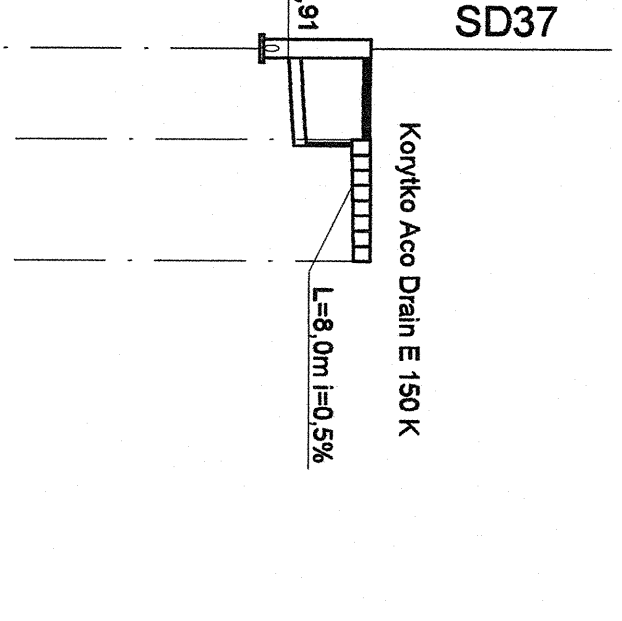

0,00		1,41	108,59	110,0			
6,0	6,0	1,00	109,0	110,0			
14,0	14,0	0,22	109,78	110,0			

fil podłużny kanalizacji deszczowej
skala 1:100/500

[illegible]