


Bl 209 Widok z góry
skala 1:30

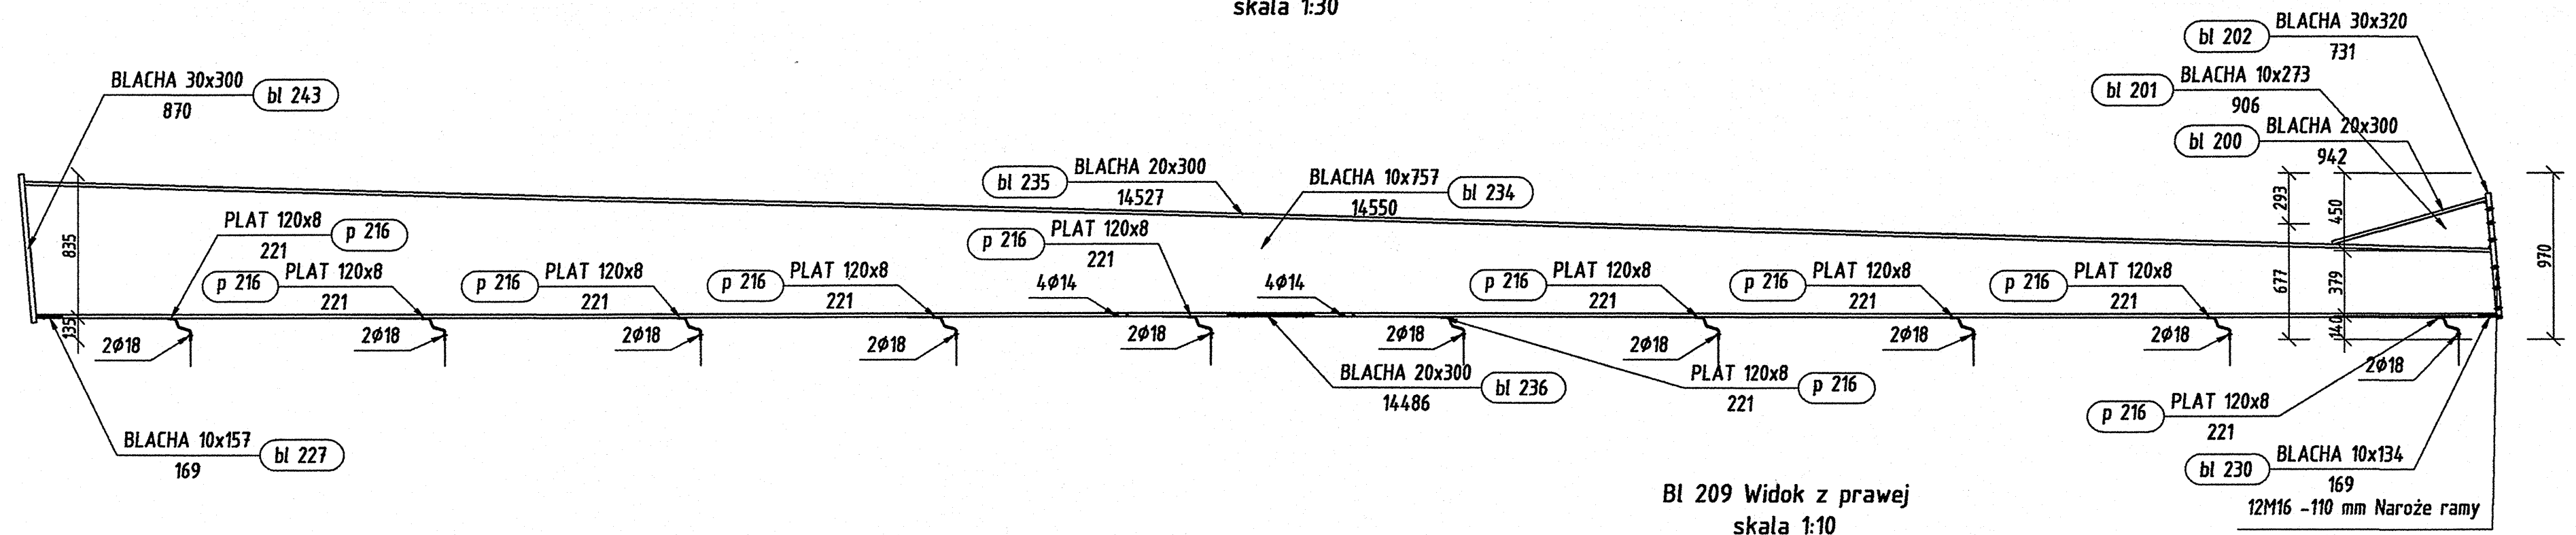

Technical drawing of a metal structure (Fig. 10) showing dimensions and components. The structure is a rectangular frame with a central horizontal beam and two vertical side beams. Dimensions include overall length 940, overall width 731, and various internal offsets and thicknesses. Components are labeled: BLACHA 30x300, BLACHA 20x300, BLACHA 30x320, PLAT 120x8, 2M16 -45 mm, BLACHA 10x134, 2φ18, and 2M16. Callouts include 'bl 243', 'bl 230', 'bl 235', and 'bl 202'.

[illegible]

Inwestor: Gmina Miejska Starogard Gdański 83-200 Starogard Gdański ul. Gdańska 6		Stadium: P.W.		Branża: K		Obiekt: 4 Sortownia odpadów	
Inwestycja: ZAKŁAD UTYLIZACJI ODPADÓW STARY LAS wraz z infrastrukturą towarzystwą		Tytuł projektu: Konstrukcja					
		Nazwa rys.:		BI 209			
Wykonawca (dokumentacji) KONSORCIUM: 		Projektował: mgr inż. Ryszard Neugebauer Sprawdził: mgr inż. Krzysztof Dobiaszowski				Upr. nr: 22P.15-033001/19 845.002	
Przedsiębiorstwo J. A. T. Sp. z o.o. 80-385 Gdańsk ul. Czarny Dwór 8 A		Data: 15.02.2005		Skala: wg opisu		Nr arch. proj.: 2021/05-K	
NORD INVESTMENTS S 80-747 Gdańsk ul. Toruńska 12						Nr rys.: K.27	
NORD-Inwestments-SA 							